


Location Plan

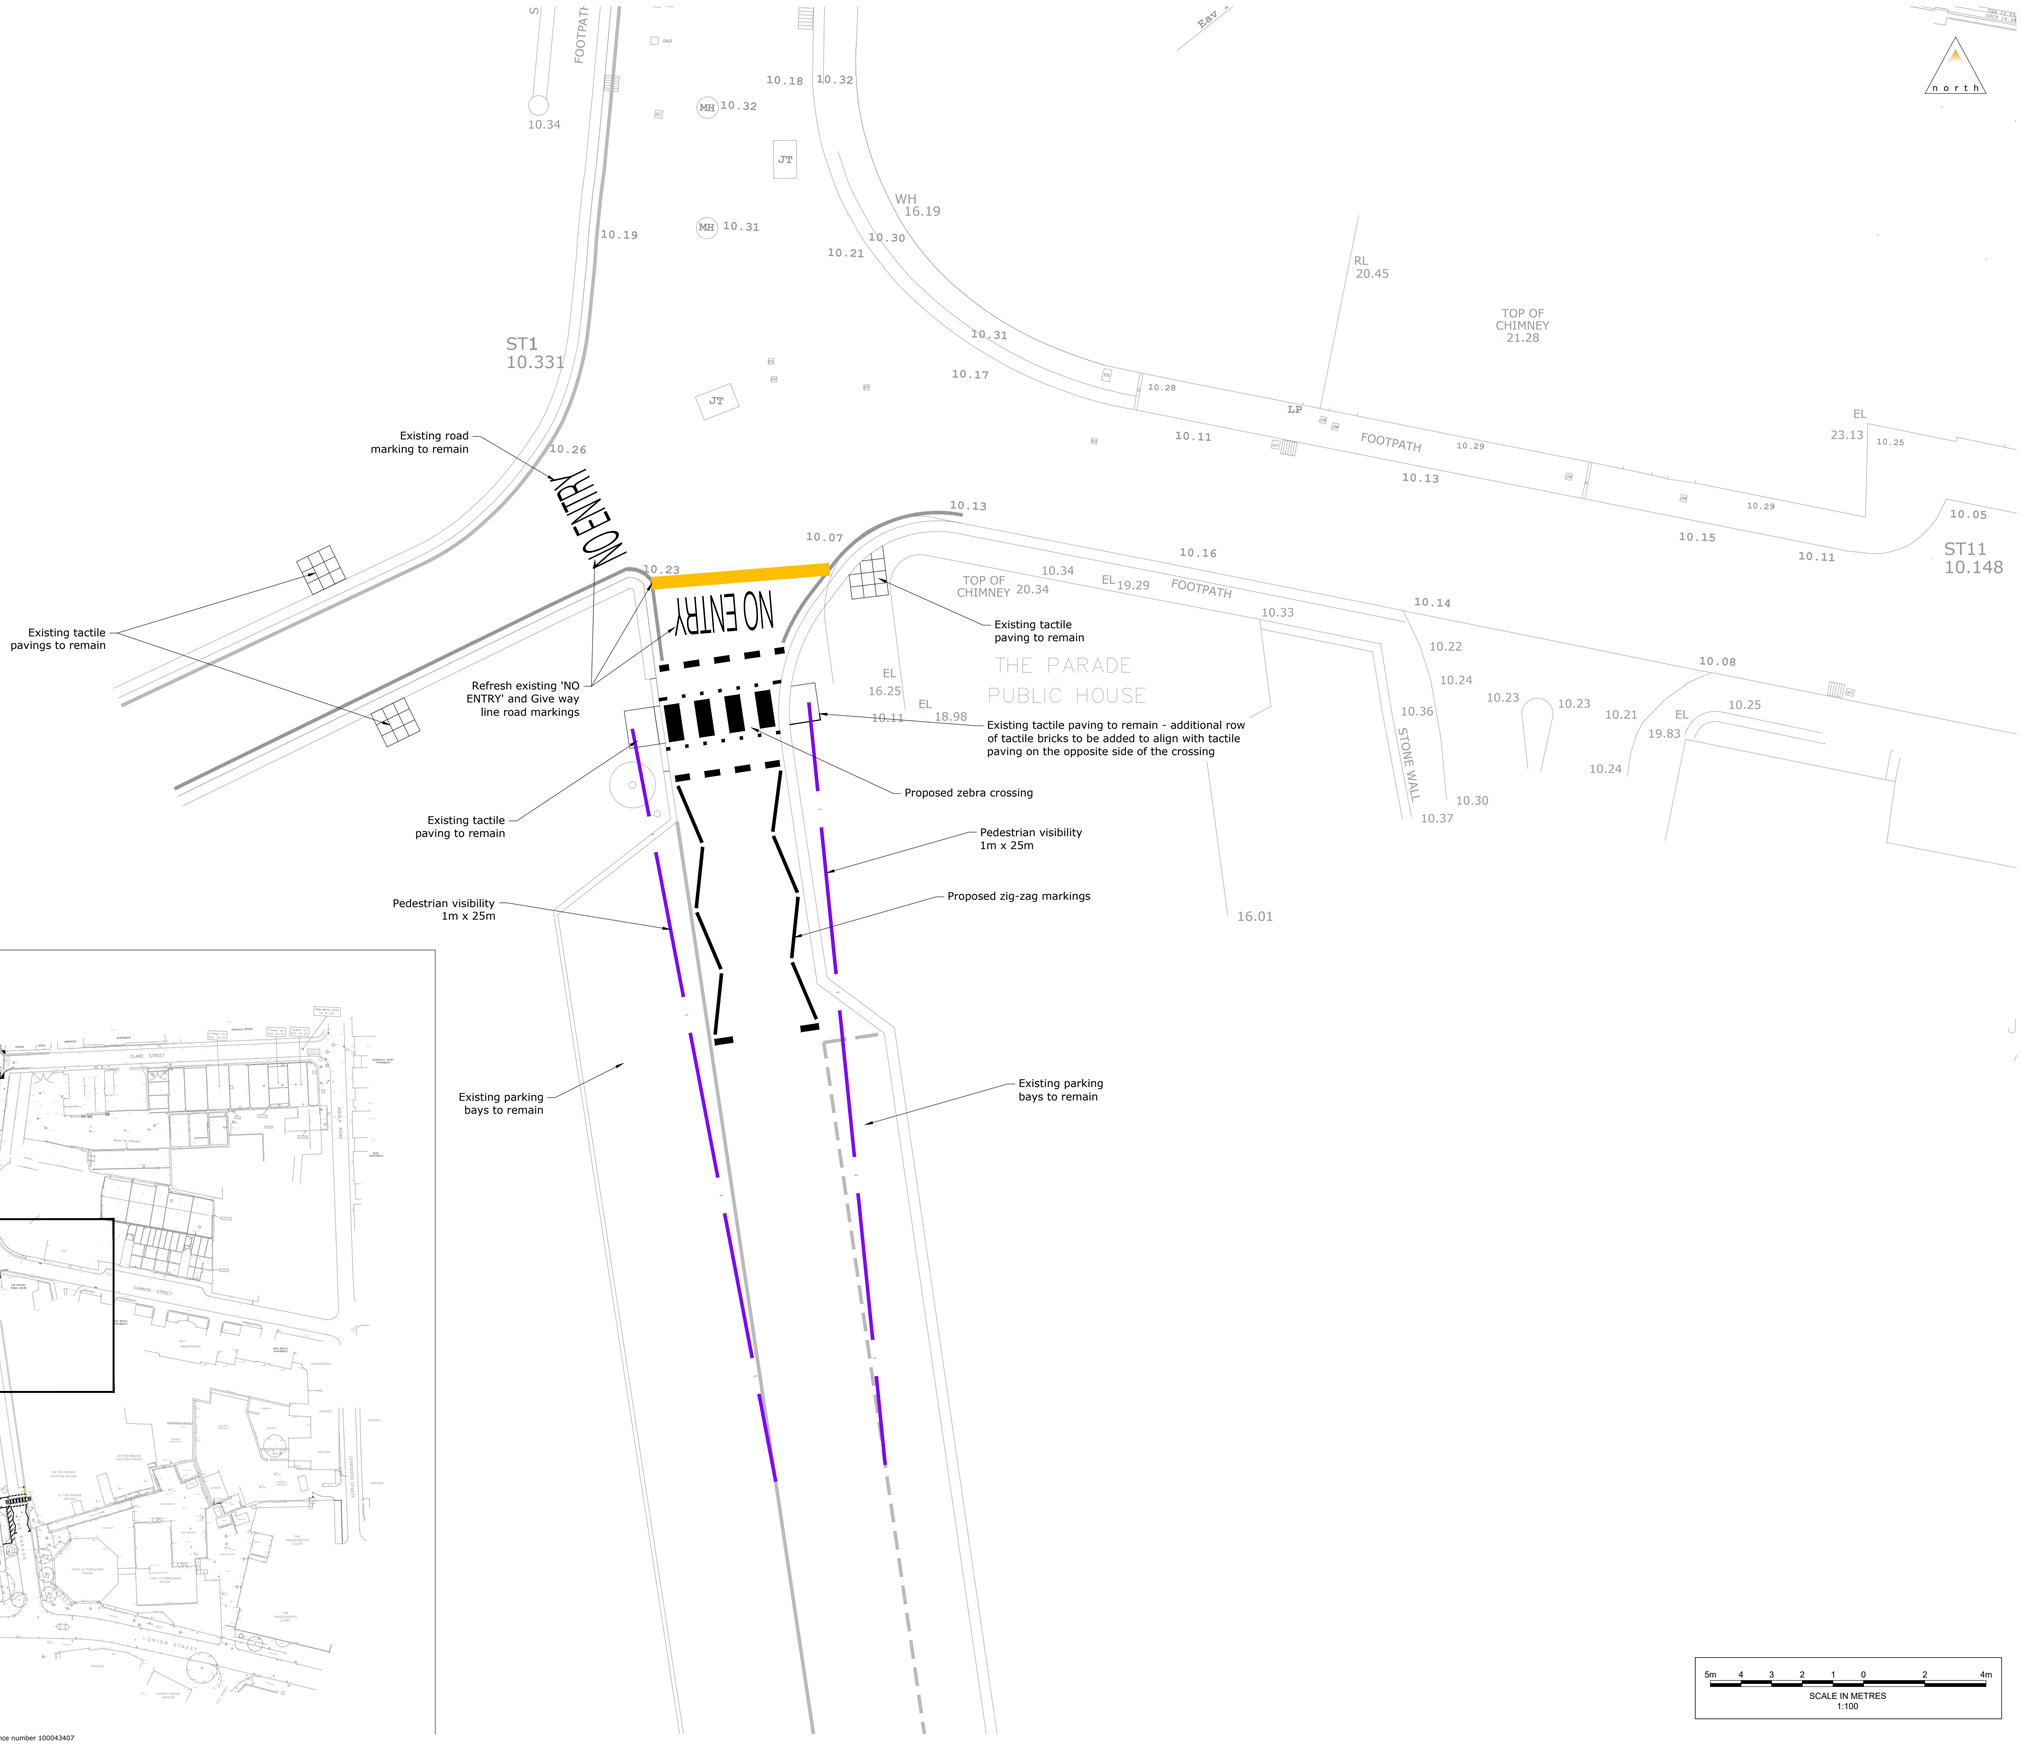


© Crown Copyright. All rights reserved. Licence number 100043407

C:\Users\weisman\Motion\Staff\Site - 1da3fe 2111004\Drawings\2111004-0100-02 [General Arrangement].dwg

## Notes

1. All levels and dimensions are to be checked on site before any work commences. All dimensions are in metres unless stated otherwise.
2. This drawing has been based upon survey information supplied by Dandara and Motion cannot guarantee the accuracy of the data provided.
3. Additional on site dimensions taken of existing layout and added to topographical survey where required.
4. Any discrepancies should be reported to the engineer immediately, so that clarification can be sought prior to the commencement of works.
5. This drawing should be read in conjunction with all other relevant engineering details, drawings and specification.
6. All works to be in accordance with the Specification for Highway Works and States of Jersey Guidance.
7. Refer to Statutory Undertakers records for details of apparatus present within the construction areas. Chambers are to be adjusted where required to match new levels. The main contractor is to coordinate all diversionary works.
8. It is the responsibility of the main contractor to undertake traffic management in accordance with Chapter 8 of The Traffic Signs Manual. The main contractor is to agree traffic management for the contract with State of Jersey Highway Department prior to commencement of the Works.
9. All supply alterations are to be arranged by the main contractor.
10. All items of street furniture are to remain unless shown otherwise.
11. The contractor is to complete the Section 278 Works within the existing highway boundary. There is no agreement with adjacent landowners for use of their property.
12. On completion the contractor is required to carry out an as-built survey of the completed highway works.
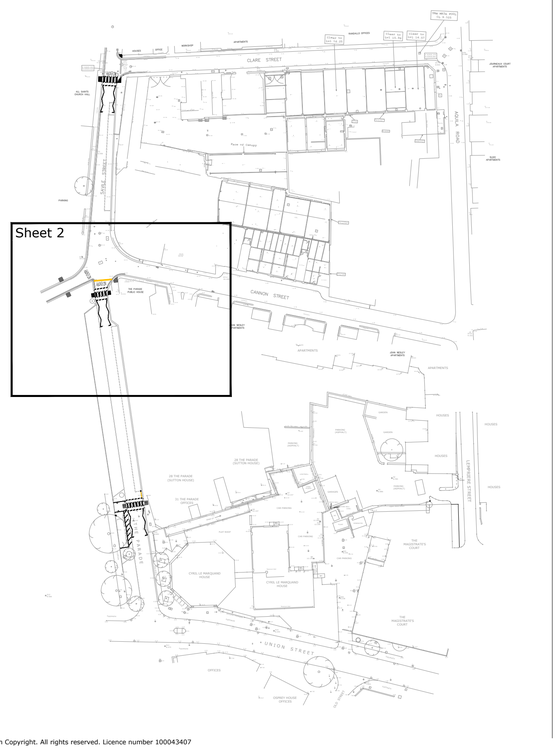
## Legend

Pedestrian Visibility

| | Drn | Chk | App | Date |
|---|---|---|---|---|
| A First Issue | RW | RM | RM | 23/12/2021 |

Revision Notes:

Drawing Status:

DRAFT
NOT FOR CONSTRUCTION

motion

84 North Street
Guildford
Surrey
GU1 4AU
01483 531300

9 Greyfriars Road
Reading
Berkshire
RG1 1NU
0118 206 2930

Golden Cross House
8 Duncannon Street
London
WC2N 4JF
020 7031 8141

www.motion.co.uk

Client:

dandara

Project:

St Helier, Jersey - Temporary Zebra Crossing Design

Title:

General Arrangement
Sheet 2 of 3

Scale: 1:100 | Size: A1 | Project No: 2111004

Drawing: 2111004-0100-02 | Revision: A

5m 4 3 2 1 0 2 4m
SCALE IN METRES
1:100